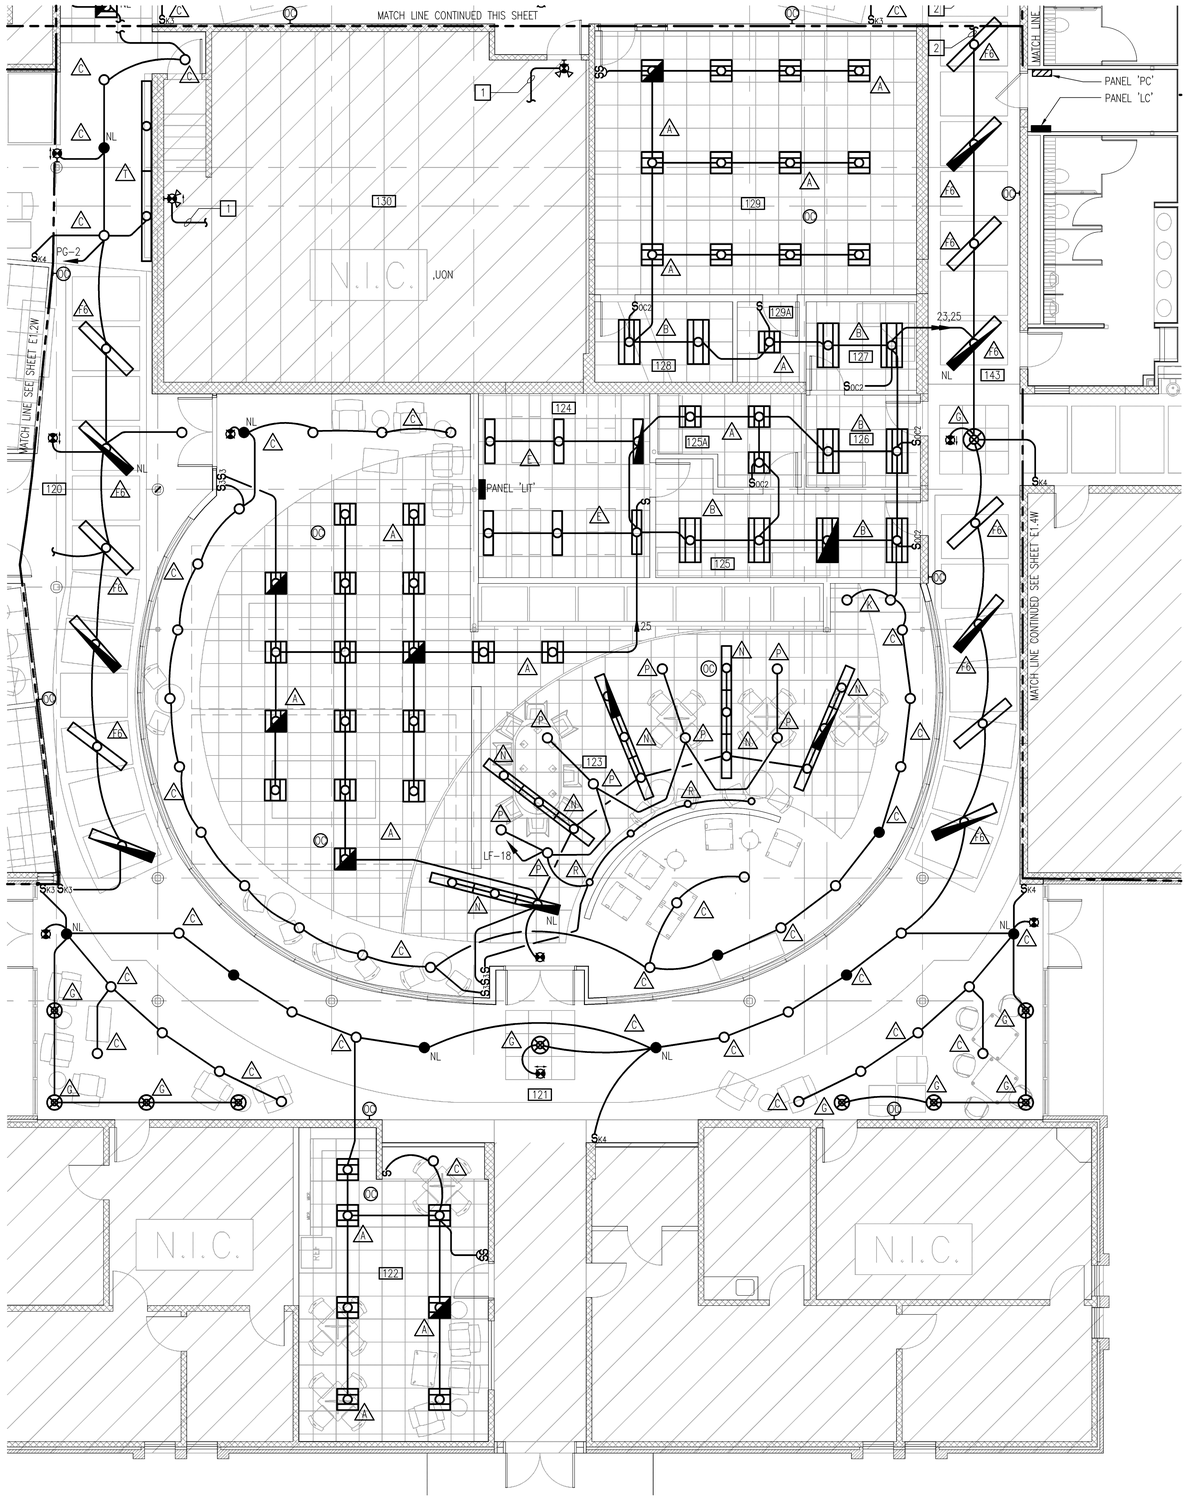

NEW WORK FLOOR PLAN – LIGHTING

SCALE: 3/16" = 1'-0"

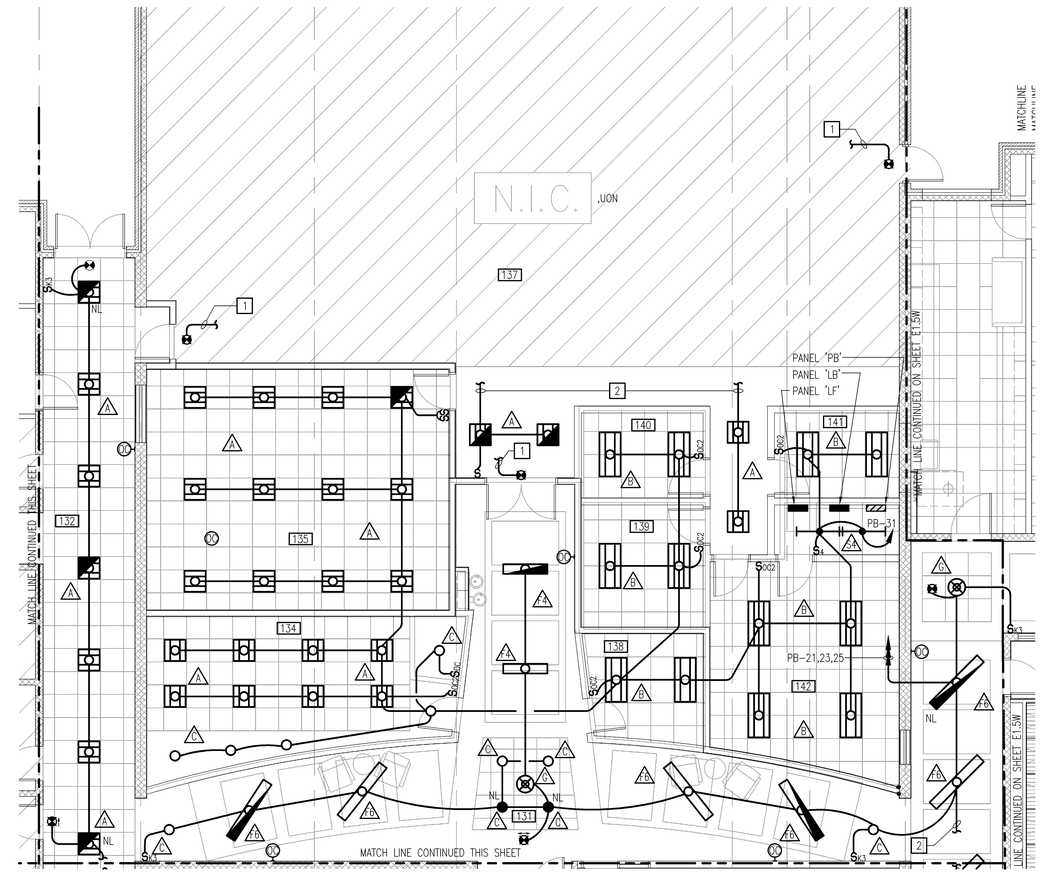

NEW WORK FLOOR PLAN – LIGHTING

SCALE: 3/16" = 1'-0"

NOTES THIS SHEET

1. CONNECT TO UNSWITCHED LIGHTING CIRCUIT WITHIN THIS SPACE.
2. CONNECT TO THE SWITCHED LIGHTING CIRCUIT WITHIN THIS SPACE.

SECTION 1 ROOM SCHEDULE	
120	CORRIDOR
121	CORRIDOR
122	FACULTY LOUNGE
123	STUDENT LOUNGE
124	SERVERS
125	TECH
125A	OFFICE
126	RECORDING
127	OFFICE
128	OFFICE
129	BOOKSTORE
129A	CLOSET
130	EXISTING LECTURE HALL

SECTION 2 ROOM SCHEDULE	
127	OFFICE
128	OFFICE
129	BOOKSTORE
129A	CLOSET
130	EXISTING LECTURE HALL
131	CORRIDOR
132	CORRIDOR
133	ELECTRIC
134	TUTORING LAB
135	CHILDREN'S LIBRARY
136	–
137	EXISTING LIBRARY
138	OFFICE
139	STORAGE
140	HUDDLE
141	OFFICE
142	WORKROOM
143	CORRIDOR

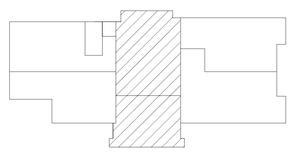

KEYPLAN

NO SCALE

GRAPHIC SCALES

3/16" = 1'-0" 0' 5' 10' 20'

nbj ARCHITECTURE
A Professional Limited Company
GROVE PARK SQUARE
11537-B NUCKOLS ROAD
Richmond, Virginia 23059
(804) 273-9811 fax: (804) 273-9843

RAPPAHANNOCK COMMUNITY COLLEGE
CAMPUS RENOVATIONS
WARSAW + GLENNS, VIRGINIA
PC: 260-17712

WARSAW CAMPUS
NEW WORK FLOOR PLAN – LIGHTING

Date: JANUARY 13, 2010

REVISIONS

NO.	DATE

Parc COLLABORATIVE
MECHANICAL ELECTRICAL ENGINEERS
VIRGINIA BEACH, VA • 757-468-7229

COMMONWEALTH OF VIRGINIA
JAMES S. BEDDIS
Lic. No. 032929
PROFESSIONAL ENGINEER
1-13-10

Sheet
E1.3W

File Number
XX